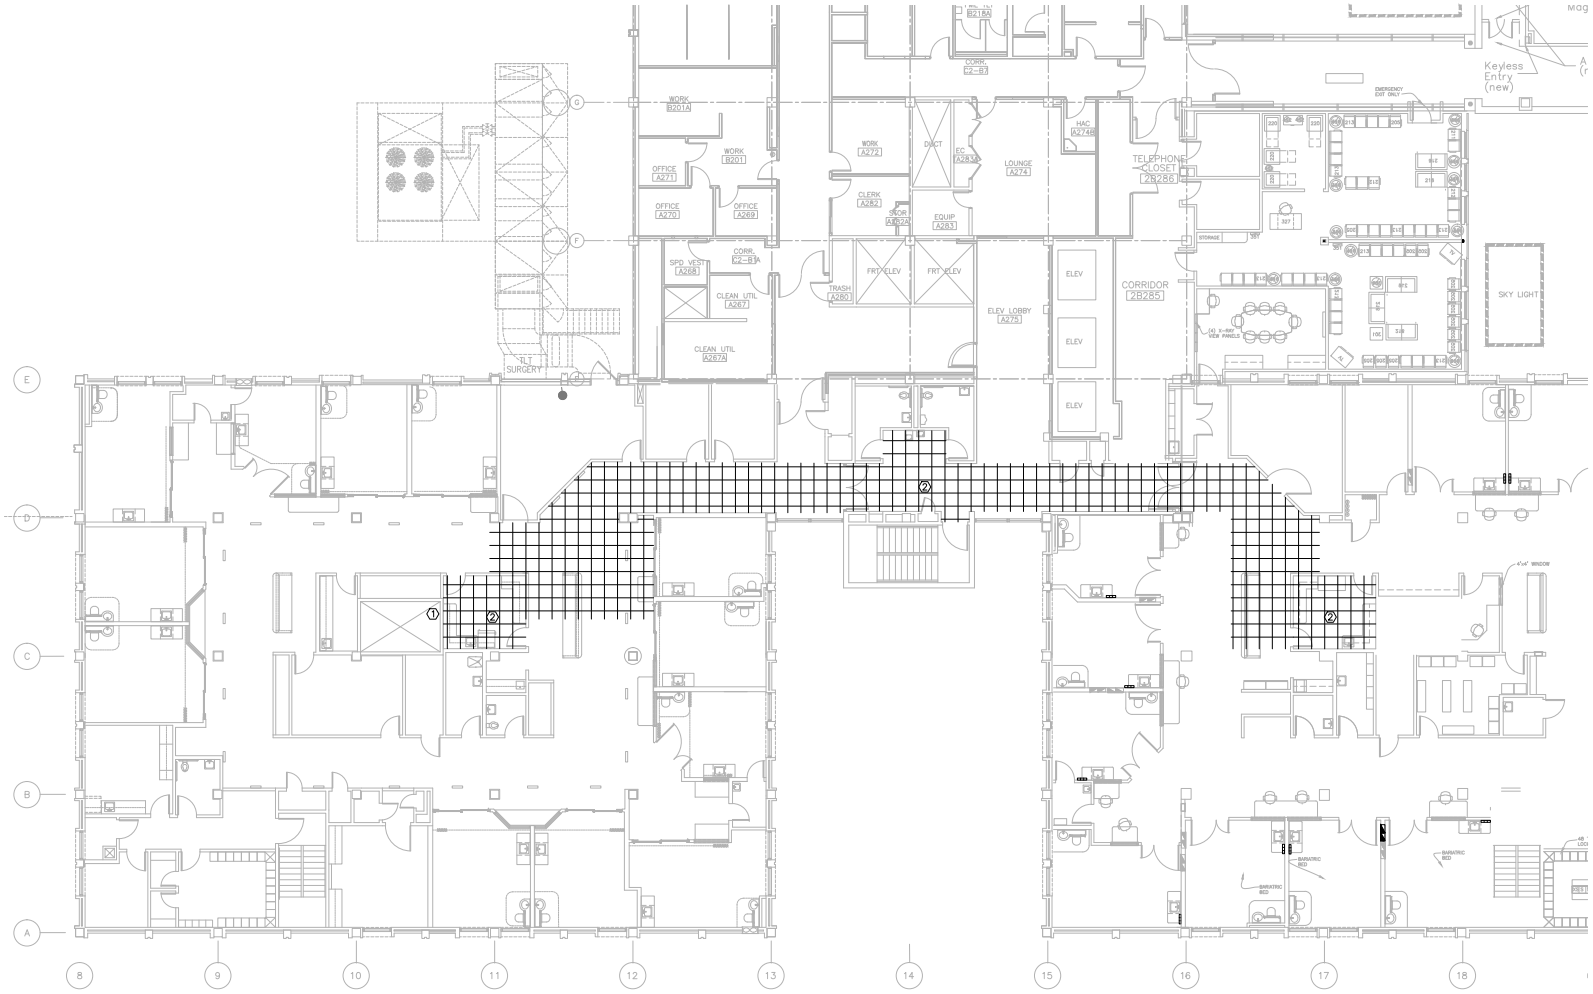

SECOND FLOOR - NEW WORK PLAN

SCALE: 1/8" = 1'-0"

1/8"=1'-0" 16 8 0 16 32

②NEW WORK KEY NOTES

1. SEAL PENETRATION TO MATCH EXISTING 2-HR RATING OF EXISTING CHASE. PATCH WALL TO MATCH ADJACENT FINISHES.
2. INSTALL NEW ACOUSTICAL CEILING TILE AND GRID AND/OR GYPSUM BOARD CEILING TO MATCH EXISTING.
3. CONTRACTOR TO COORDINATE TEMPORARY DUST BARRIER WITH COR AND PHASING PLAN. BARRIER TO BE CONSTRUCTED PRIOR TO COMMENCEMENT OF ANY DEMOLITION OR RENOVATION WORK. STICKY MATS SHALL BE PROVIDED ON INSIDE OF BARRIER AND BE REPLACED AS REQUIRED TO MAINTAIN CLEAN ENVIRONMENT DURING CONSTRUCTION.

PHASING NOTES

A. THIS PROJECT WILL CONSIST OF TWO PHASES, (PHASE I AND II).

B. MAINTAIN EXISTING FIRE RATINGS THROUGHOUT CONSTRUCTION.

C. ALL WORK ON 2ND FLOOR, 4TH FLOOR, AND ROOF SHALL BE INCLUDED IN PHASE 1.

D. CONTRACTOR SHALL SUBMIT PHASING SCHEDULE PER 01000.1.6.G GENERAL REQUIREMENTS.

GENERAL DEMOLITION NOTES

A. ALL WORK AT 2ND FLOOR SHALL BE IN PHASE I. SEE A-004 FOR ADDITIONAL INFO.

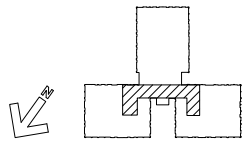

LOCATION KEY - BUILDING 47 - SECOND FLOOR

100% CONSTRUCTION DOCUMENTS

FULLY SPRINKLERED

BY	REVISIONS	DATE

LINDBERGH & ASSOCIATES, LLC
2170 Ashley Phosphate Road - Suite 504
Charleston, South Carolina, 29406
Phone: (843)553-6670 Fax: (843)553-0755

"CONFIDENTIAL": THESE DRAWINGS MUST BE RETURNED TO FACILITIES MANAGEMENT SERVICE, PROJECT SECTION, UPON COMPLETION, OR FINAL USE BY THE CONTRACTOR FOR BIDDING PURPOSES.

ASBESTOS WARNING: ASBESTOS CONTAINING BUILDING MATERIALS (ACBM) ARE PRESENT THROUGHOUT THE FACILITY. IF CONTRACTORS FIND ACBM, OR SUSPECT FINDING ACBM, THEY SHALL IMMEDIATELY STOP WORK AND CONTACT THE PROJECT COTR.

SCALING NOTES: FULL SIZE V.A. "E" SHEETS (SCALE AS INDICATED) AND HALF SIZE V.A. "D" SHEETS (½ THE SCALE INDICATED LETTER SIZE DRAWINGS ARE NOT TO SCALE

GENERAL NOTE: CONTRACTORS AND ARCHITECT/ENGINEERING FIRMS ARE RESPONSIBLE FOR THE FIELD VERIFICATION OF ALL EXISTING CONDITIONS.

Project Title
RENOVATE
WARD 5 EAST

Drawing Title
SECOND FLOOR - WARD EAST
NEW WORK PLAN

Building Number 47 | Checked JSA | Drawn NEK

Location ASHEVILLE, NC

Date 12/21/12

Project No. 637-11-119

DRAWING NO. A-100

Dwg 14 Of 78

Office of Facilities

Department of Veterans Affairs