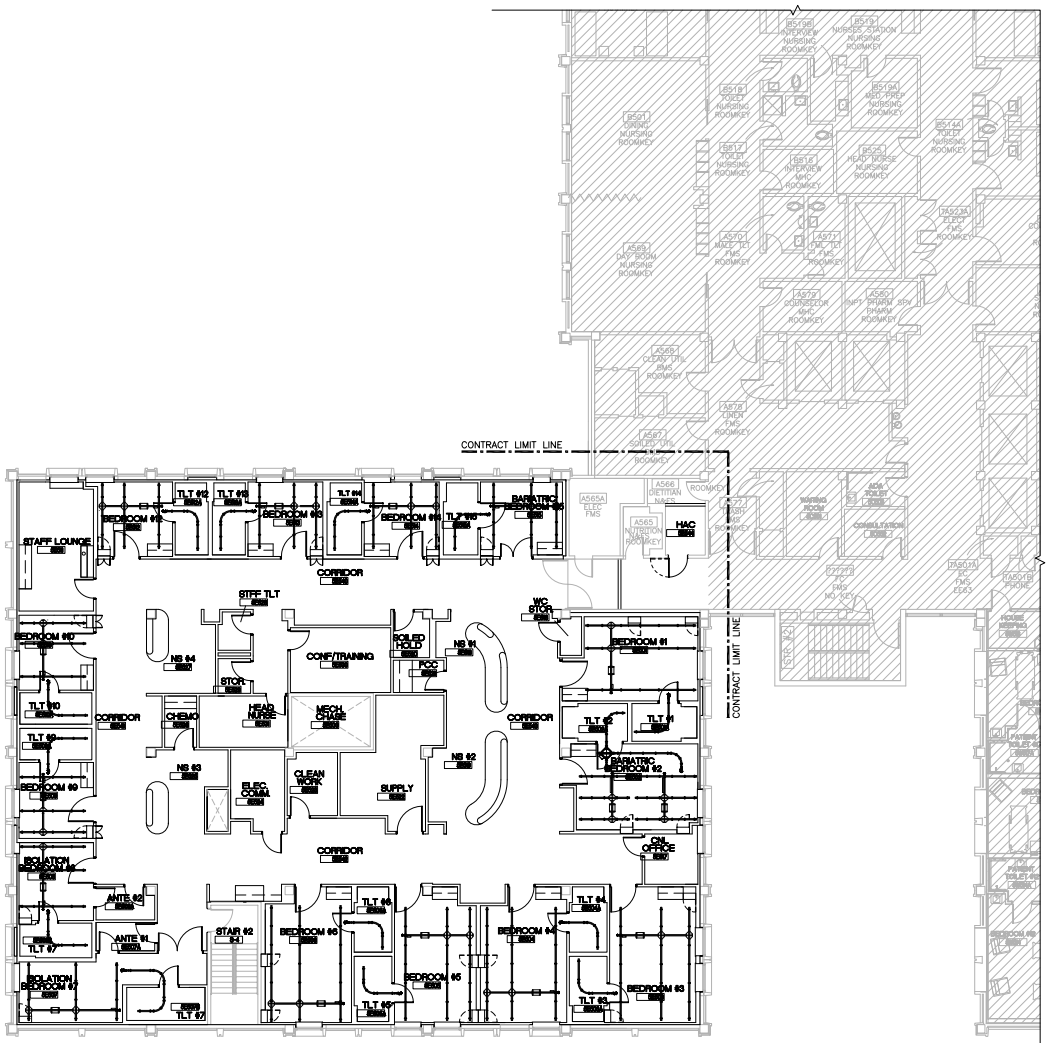

FIFTH FLOOR - WARD EAST - PATIENT LIFT LAYOUT PLAN
SCALE: 1/8" = 1'-0"

1 1/2"=1'-0" 1 5 0 1
1/8"=1'-0" 8 4 0 8 16

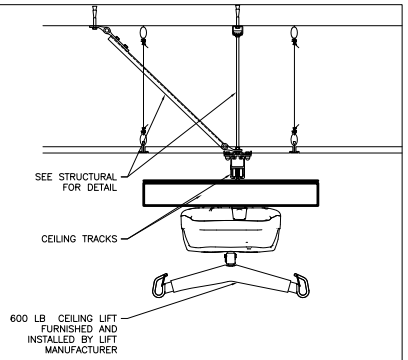

LIFT DETAIL - TYPICAL
SCALE: 1-1/2" = 1'-0"

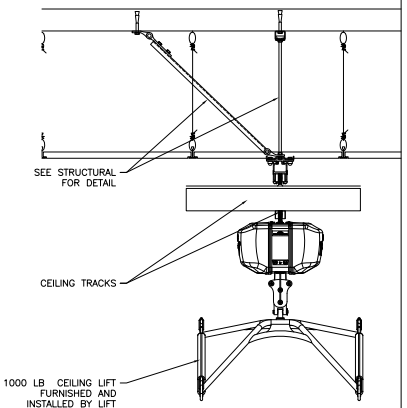

BARIATRIC LIFT DETAIL (5E502/5E515)
SCALE: 1-1/2" = 1'-0"

100% SUBMITTAL
BID SET – CONSTRUCTION DOCUMENTS
DATE: DECEMBER, 21 2012

GENERAL NOTES

A. CONTRACTOR SHALL PROVIDE SHOP DRAWINGS FOR REVIEW PRIOR TO INSTALLATION. COORDINATION BETWEEN MECHANICAL, ELECTRICAL, FIRE PROTECTION, CEILING TRACK AND SEISMIC RESTRAINT IS CRITICAL AND SHALL MEET ALL REQUIREMENTS FOR COMPLETE INSTALLATION ABOVE CEILING.

LEGEND SYMBOLS

LIFT TRACK

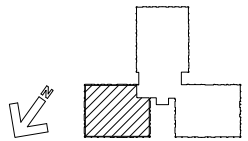

LOCATION KEY – BUILDING 47 – FIFTH FLOOR

BID SET – 100% CONSTRUCTION DOCUMENTS

FULLY SPRINKLERED

BY	REVISIONS	DATE

LINDBERGH & ASSOCIATES, LLC
2170 Ashley Phosphate Road - Suite 504
Charleston, South Carolina, 29406
Phone: (843)553-6670 Fax: (843)553-0755

"CONFIDENTIAL": THESE DRAWINGS MUST BE RETURNED TO FACILITIES MANAGEMENT SERVICE, PROJECT SECTION, UPON COMPLETION, OR FINAL USE BY THE CONTRACTOR FOR BIDDING PURPOSES.

ASBESTOS WARNING: ASBESTOS CONTAINING BUILDING MATERIALS (ACBM) ARE PRESENT THROUGHOUT THE FACILITY. IF CONTRACTORS FIND ACBM, OR SUSPECT FINDING ACBM, THEY SHALL IMMEDIATELY STOP WORK AND CONTACT THE PROJECT COR.

SCALING NOTES: FULL SIZE V.A. "E" SHEETS (SCALE AS INDICATED) AND HALF SIZE V.A. "D" SHEETS (½ THE SCALE INDICATED LETTER SIZE DRAWINGS ARE NOT TO SCALE

GENERAL NOTE: CONTRACTORS AND ARCHITECT/ENGINEERING FIRMS ARE RESPONSIBLE FOR THE FIELD VERIFICATION OF ALL EXISTING CONDITIONS.

Project Title
RENOVATE
WARD 5 EAST

Drawing Title
FIFTH FLOOR – WARD EAST
PATIENT LIFT LAYOUT PLAN

Building Number 47 | Checked JSA | Drawn NEK
Location ASHEVILLE, NC

Date 12/21/12
Project No. 637-11-119
DRAWING NO. A-122
Dwg 20 of 78

Office of Facilities
Department of Veterans Affairs