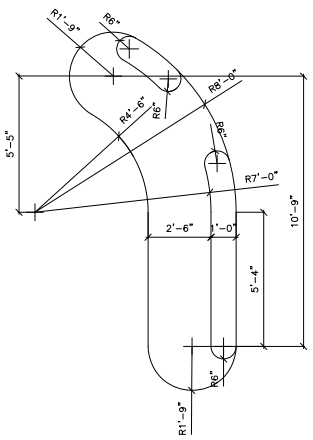

1 A-761 A-762 **NURSE STATION #1 - PLAN DETAIL**
SCALE: 1/2" = 1'-0"

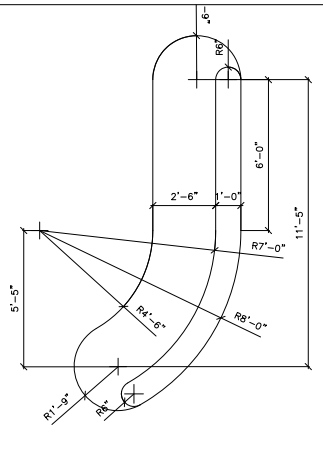

2 A-761 A-762 **NURSE STATION #2 - PLAN DETAIL**
SCALE: 1/2" = 1'-0"

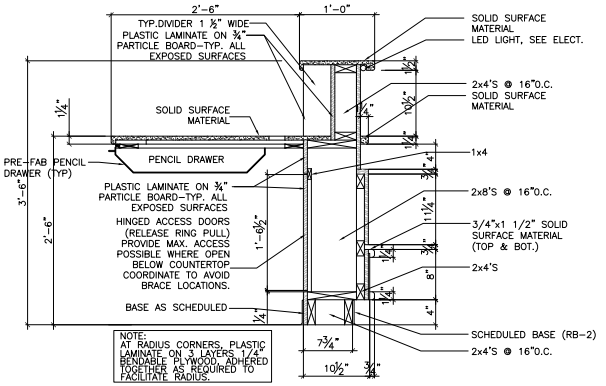

3 A-761 A-762 **NURSE STATION AT COUNTER**
SCALE: 1 1/2" = 1'-0"

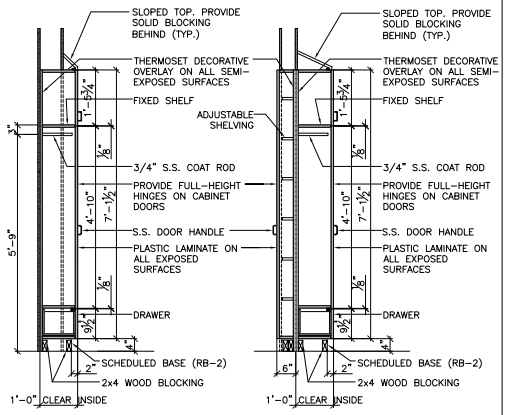

4 A-761 A-762 **PATIENT WARDROBE / CORR. STORAGE**
SCALE: 3/4" = 1'-0"

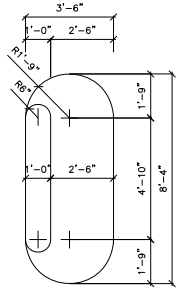

5 A-761 A-762 **NURSE STATION #3 - PLAN DETAIL**
SCALE: 1/2" = 1'-0"

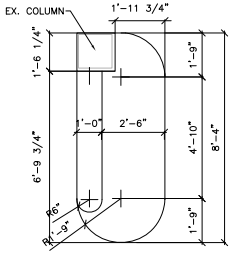

6 A-761 A-762 **NURSE STATION #4 - PLAN DETAIL**
SCALE: 1/2" = 1'-0"

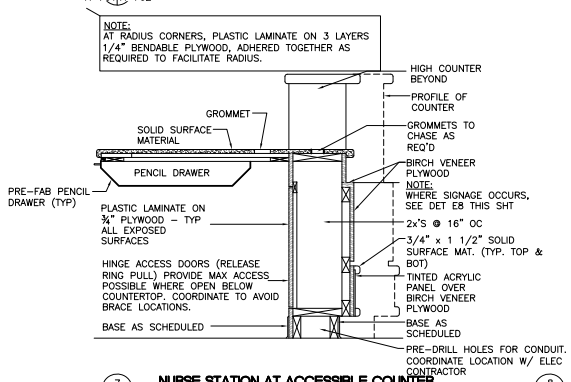

7 A-761 A-762 **NURSE STATION AT ACCESSIBLE COUNTER**
SCALE: 1 1/2" = 1'-0"

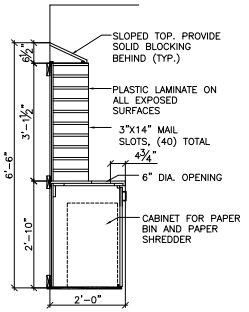

8 A-761 A-762 **MAIL STATION AT STAFF LOUNGE**
SCALE: 3/4" = 1'-0"

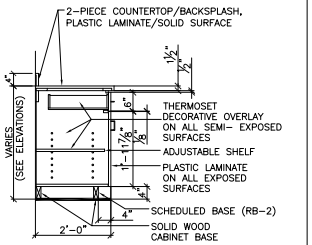

9 A-761 A-762 **BASE CABINET WITH DRAWER**
SCALE: 3/4" = 1'-0"

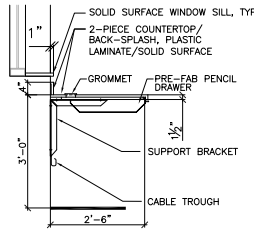

10 A-761 A-762 **COUNTER WITH PENCIL DRAWER**
SCALE: 3/4" = 1'-0"

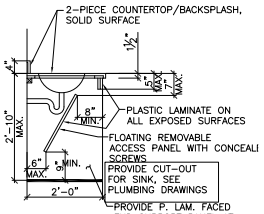

11 A-761 A-762 **BASE CABINET WITH ACCESSIBLE SINK**
SCALE: 3/4" = 1'-0"

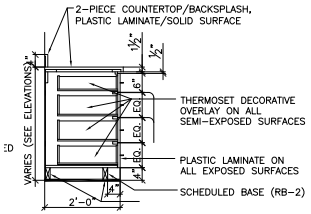

12 A-761 A-762 **BASE CABINET WITH DRAWERS**
SCALE: 3/4" = 1'-0"

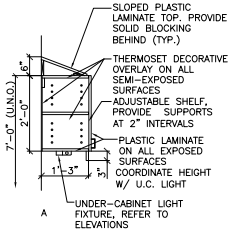

13 A-761 A-762 **OVERHEAD CABINETS**
SCALE: 3/4" = 1'-0"

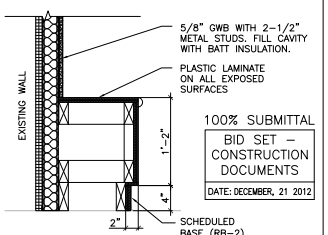

14 A-761 A-762 **BENCH**
SCALE: 1" = 1'-0"

1 1/2"=1'-0" 3/4"=1'-0" 1/2"=1'-0"

BID SET - 100% CONSTRUCTION DOCUMENTS

FULLY SPRINKLERED

BY	REVISIONS	DATE

LINDBERGH & ASSOCIATES, LLC
2170 Ashley Phosphate Road - Suite 504
Charleston, South Carolina, 29406
Phone: (843)553-6670 Fax: (843)553-0755

"CONFIDENTIAL": THESE DRAWINGS MUST BE RETURNED TO FACILITIES MANAGEMENT SERVICE, PROJECT SECTION, UPON COMPLETION, OR FINAL USE BY THE CONTRACTOR FOR BIDDING PURPOSES.

ASBESTOS WARNING: ASBESTOS CONTAINING BUILDING MATERIALS (ACBM) ARE PRESENT THROUGHOUT THE FACILITY. IF CONTRACTORS FIND ACBM, OR SUSPECT FINDING ACBM, THEY SHALL IMMEDIATELY STOP WORK AND CONTACT THE PROJECT COR.

SCALING NOTES: FULL SIZE V.A. "E" SHEETS (SCALE AS INDICATED) AND HALF SIZE V.A. "D" SHEETS @ THE SCALE INDICATED LETTER SIZE DRAWINGS ARE NOT TO SCALE

GENERAL NOTE: CONTRACTORS AND ARCHITECT/ENGINEERING FIRMS ARE RESPONSIBLE FOR THE FIELD VERIFICATION OF ALL EXISTING CONDITIONS.

Project Title
RENOVATE
WARD 5 EAST

Drawing Title
FIFTH FLOOR - WARD EAST
CASEWORK SECTIONS

Building Number 47 | Checked JSA | Drawn NEK
Location ASHEVILLE, NC

Date 12/21/12
Project No. 637-11-119
DRAWING NO. A-762
Dwg 37 of 78

Office of Facilities
Department of Veterans Affairs

100% SUBMITTAL
BID SET - CONSTRUCTION DOCUMENTS
DATE: DECEMBER, 21 2012