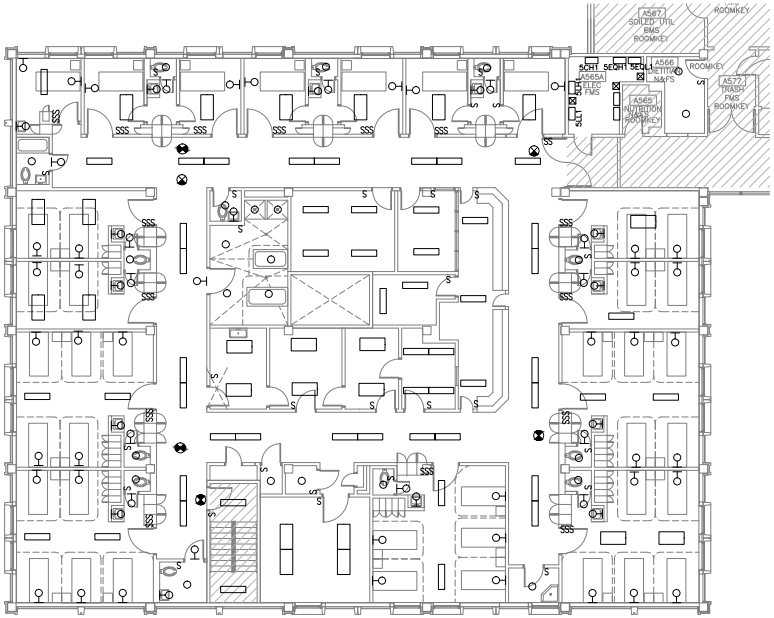


## LIGHTING DEMOLITION PLAN

SCALE: 1/8"=1'-0"

## GENERAL DEMOLITION NOTES

1. SEE DRAWING ED100 FOR DEMOLITION LEGEND AND DEMOLITION NOTES.

## LEGEND

DENOTES EXISTING AREA NOT IN CONTRACT.

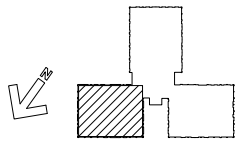

LOCATION KEY – BUILDING 47 – FIFTH FLOOR

100% SUBMITTAL

BID SET – CONSTRUCTION DOCUMENTS

DATE: DECEMBER, 21 2012

BID SET – 100% CONSTRUCTION DOCUMENTS

FULLY SPRINKLERED

1/8"=1'-0" 0 4 8 16

| BY | REVISIONS | DATE |
|---|---|---|

O'BRIEN & GERE

12-21-12

"CONFIDENTIAL": THESE DRAWINGS MUST BE RETURNED TO FACILITIES MANAGEMENT SERVICE, PROJECT SECTION, UPON COMPLETION, OR FINAL USE BY THE CONTRACTOR FOR BIDDING PURPOSES.

ASBESTOS WARNING: ASBESTOS CONTAINING BUILDING MATERIALS (ACBM) ARE PRESENT THROUGHOUT THE FACILITY. IF CONTRACTORS FIND ACBM, OR SUSPECT FINDING ACBM, THEY SHALL IMMEDIATELY STOP WORK AND CONTACT THE PROJECT COTR.

SCALING NOTES: FULL SIZE V.A. "E" SHEETS (SCALE AS INDICATED) AND HALF SIZE V.A. "D" SHEETS (@ THE SCALE INDICATED LETTER SIZE DRAWINGS ARE NOT TO SCALE

GENERAL NOTE: CONTRACTORS AND ARCHITECT/ENGINEERING FIRMS ARE RESPONSIBLE FOR THE FIELD VERIFICATION OF ALL EXISTING CONDITIONS.

Project Title: RENOVATE WARD 5 EAST

Drawing Title: FIFTH FLOOR – WARD EAST LIGHTING DEMOLITION PLAN

Building Number: 47 | Checked: JAA | Drawn: MSMS

Location: ASHEVILLE, NC

Date: 12/21/12

Project No.: 637-11-119

DRAWING NO.: ED101

Dwg 67 Of 78

Office of Facilities

Department of Veterans Affairs